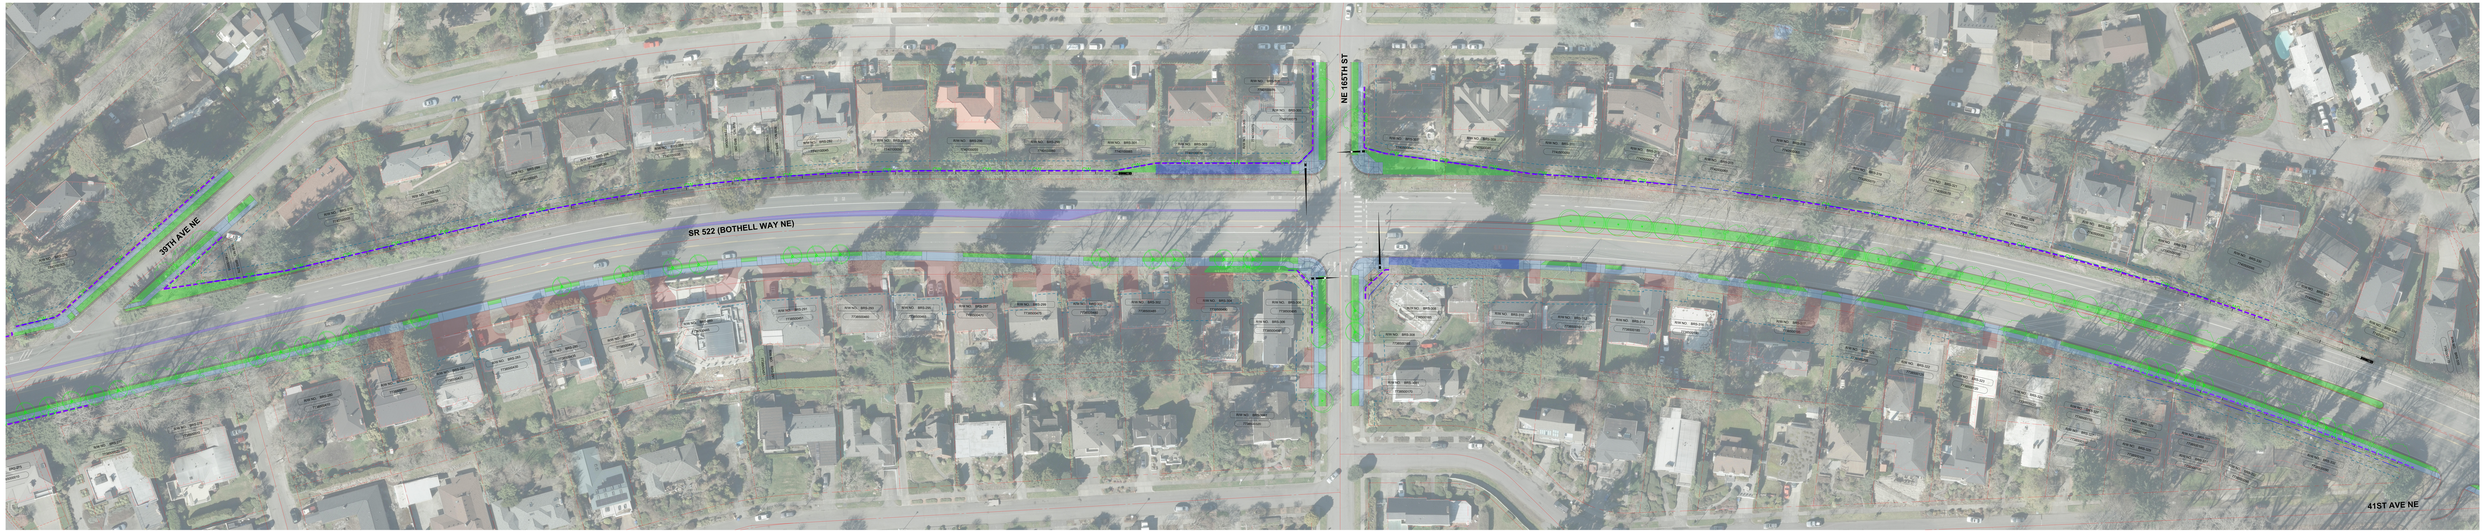

20 10 0 20 40
SCALE IN FEET

LEGEND

EASEMENT
TEMPORARY CONSTRUCTION EASEMENT
PROPOSED RIGHT-OF-WAY
PROPOSED RETAINING WALL
EXISTING BUILDING
FW FILL WALL
CW CUT WALL
PROPOSED SIDEWALK
PROPOSED BRT STATION
PROPOSED LANDSCAPE BUFFER
PROPOSED DRIVEWAY RECONSTRUCTION
PROPOSED MEDIAN

STRIDE
BRT General Engineering Consultant

SOUNDTRANSIT

SR 522/NE 145TH BRT

LAKE FOREST PARK
SR 522 (BOTHELL WAY)
39TH AVENUE NE TO 41ST AVENUE NE

20 10 0 20 40
SCALE IN FEET

LEGEND

- EASEMENT
- TEMPORARY CONSTRUCTION EASEMENT
- PROPOSED RIGHT-OF-WAY
- PROPOSED RETAINING WALL
- EXISTING BUILDING
- FW — FILL WALL
- CW — CUT WALL
- PROPOSED SIDEWALK
- PROPOSED BRT STATION
- PROPOSED LANDSCAPE BUFFER
- PROPOSED DRIVEWAY RECONSTRUCTION
- PROPOSED MEDIAN

STRIDE
BRT General Engineering Consultant

SOUNDTRANSIT

SR 522/NE 145TH BRT

LAKE FOREST PARK
SR 522 (BOTHELL WAY)
41ST AVENUE NE TO BALLINGER WAY NE